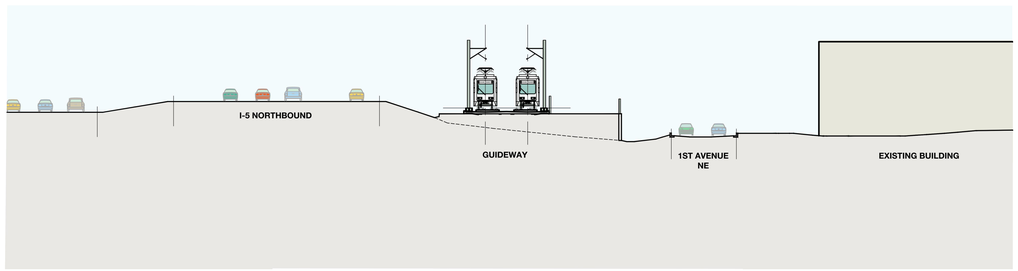

3 SECTION LOOKING NORTH

16 8 0 16 32
SCALE IN FEET

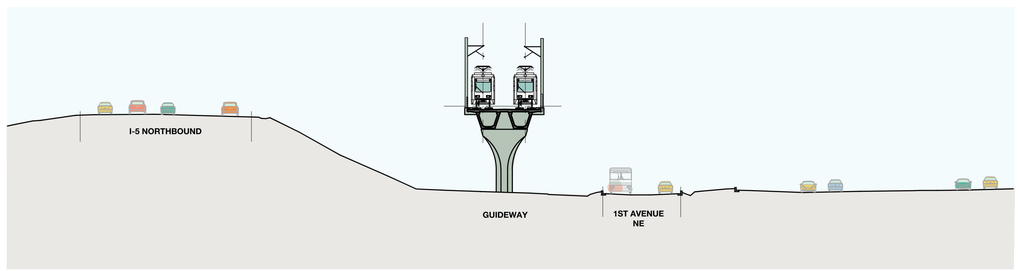

4 SECTION LOOKING NORTH

16 8 0 16 32
SCALE IN FEET

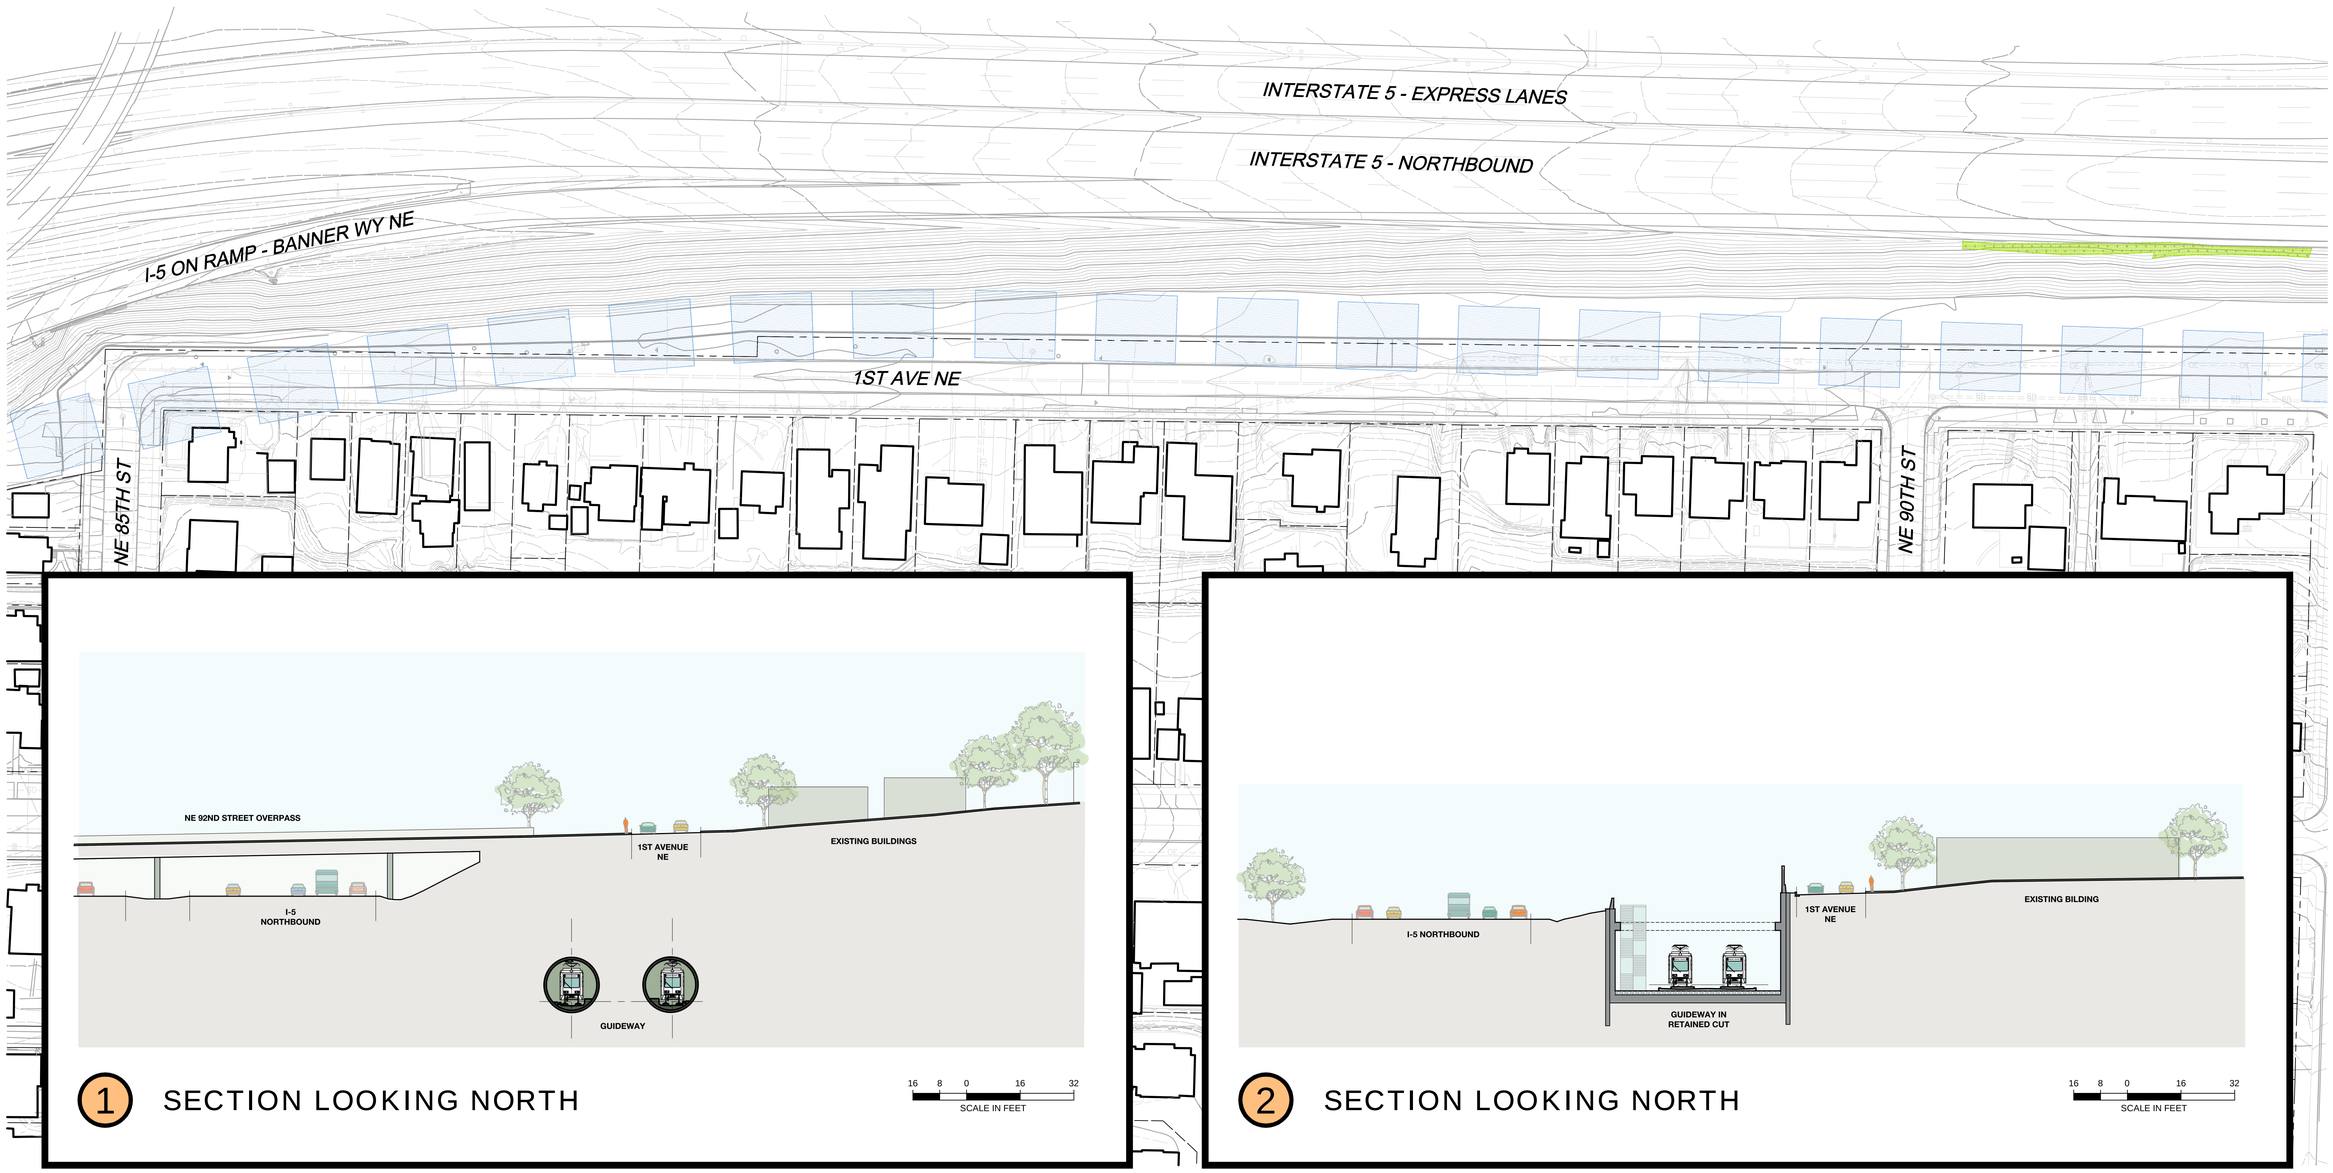

1 SECTION LOOKING NORTH

16 8 0 16 32
SCALE IN FEET

2 SECTION LOOKING NORTH

16 8 0 16 32
SCALE IN FEET

J:\160199P_NorthLinkFinalDesign\CADD\TRCK\MSC\NORTHGATE OPEN HOUSE STRIP MAP November 9.dwg Nov 08, 2011 - 5:26pm

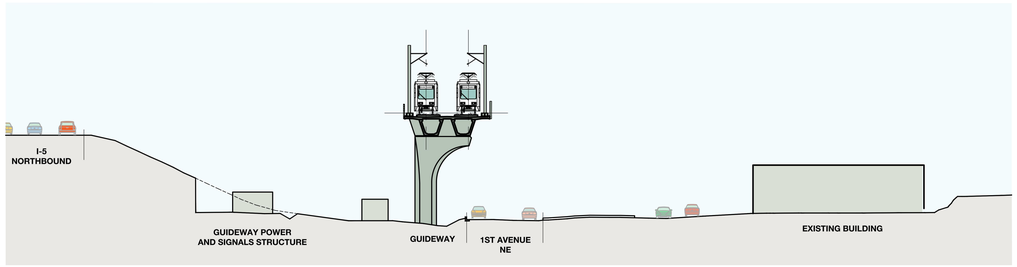

5 SECTION LOOKING NORTH

16 8 0 16 32
SCALE IN FEET

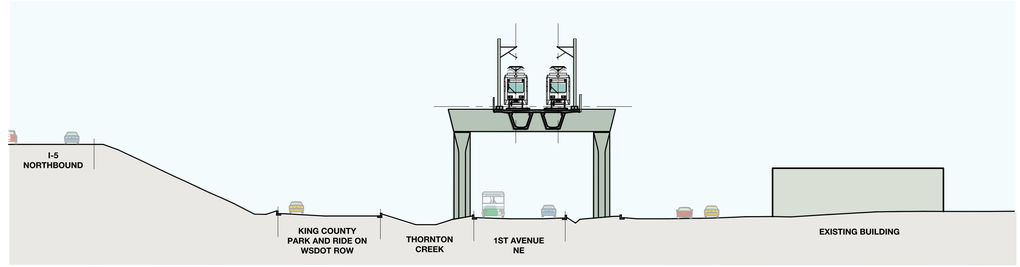

6 SECTION LOOKING NORTH

16 8 0 16 32
SCALE IN FEET

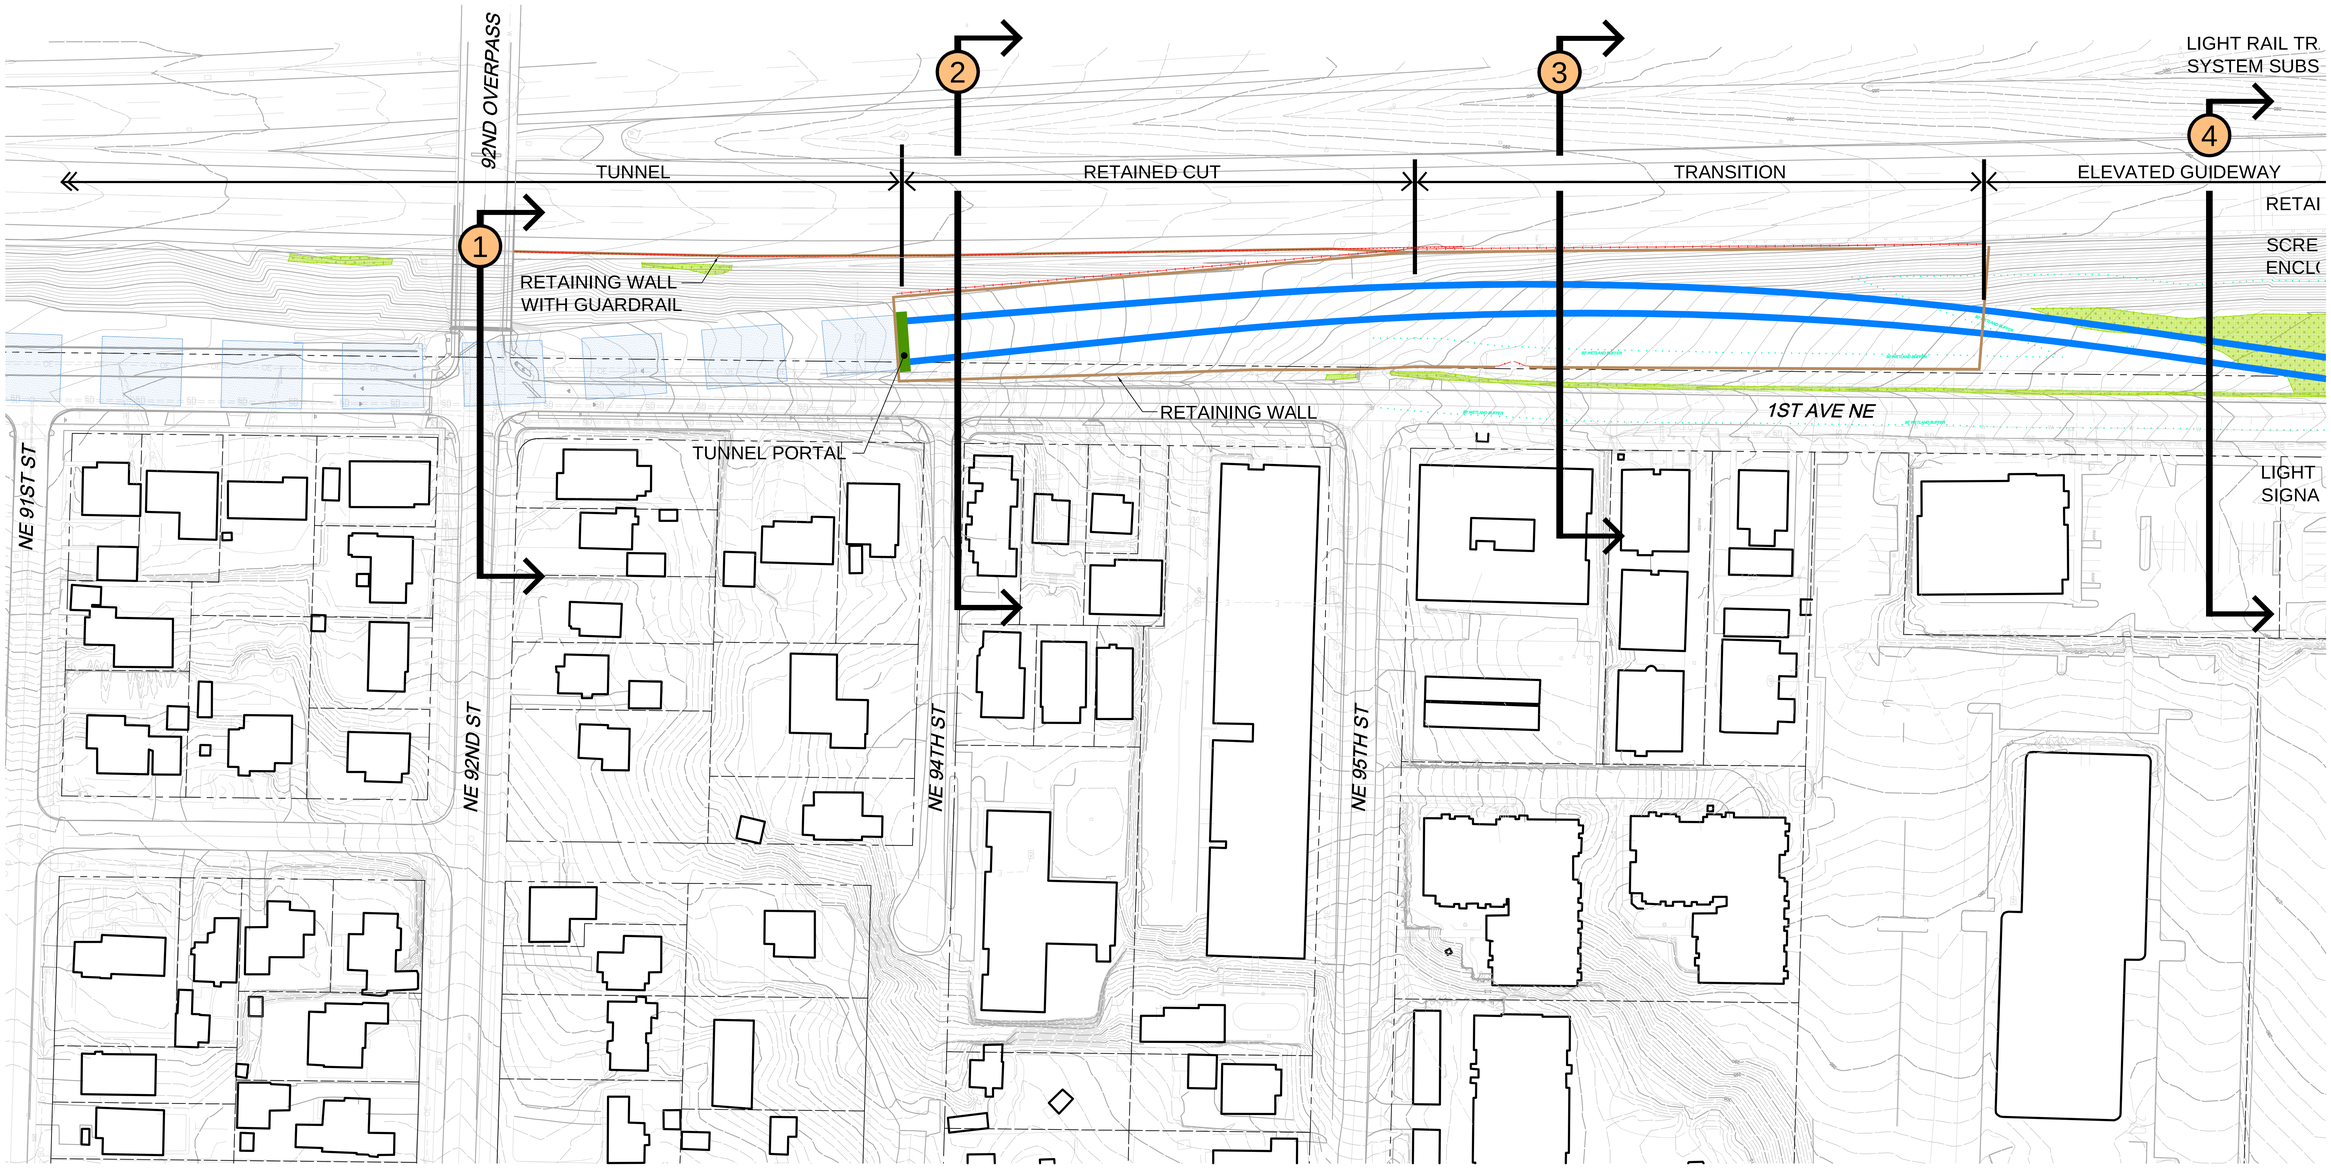

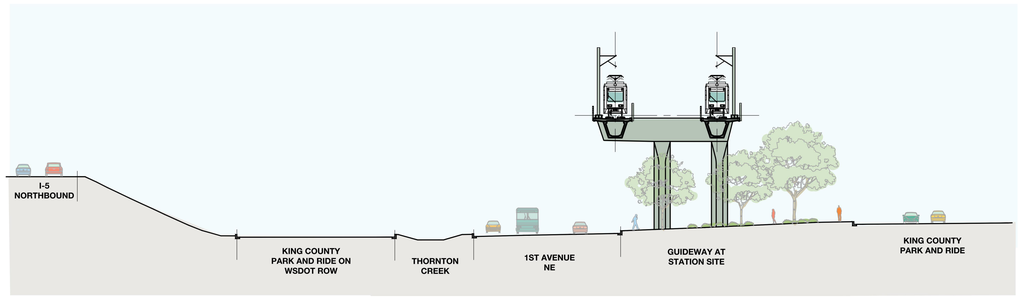

7 SECTION LOOKING NORTH

16 8 0 16 32
SCALE IN FEET

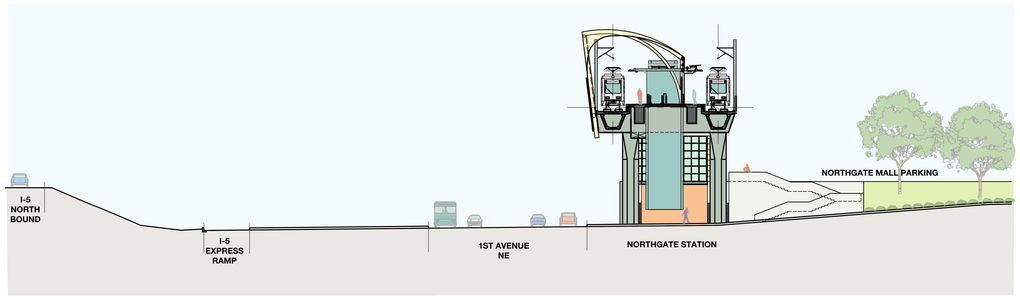

8 SECTION LOOKING NORTH

16 8 0 16 32
SCALE IN FEET

ACTION POWER
TATION (TPSS)

NING WALL

ENING
OSURE

RAIL
L BUNGALOW

5

6

7

8

INTERSTATE 5 - NORTHBOUND

I-5 EXPRESS WAY ENTRY & EXIT

THORNTON CREEK

1ST AVE N

SOUTH
ENTRANCE

NORTHGATE
STATION

NORTH
ENTRANCE

TRANSIT
CENTER

NE 100TH ST

NE 103RD ST

NORTHGATE
MALL
PARKING
GARAGE

J.C. PENN`

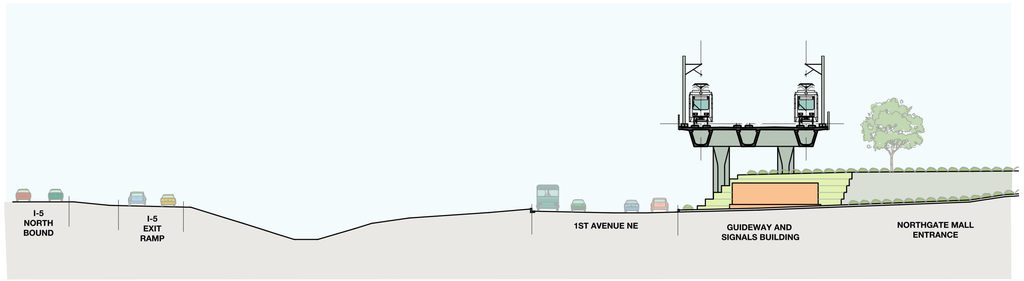

9 SECTION LOOKING NORTH

16 8 0 16 32
SCALE IN FEET

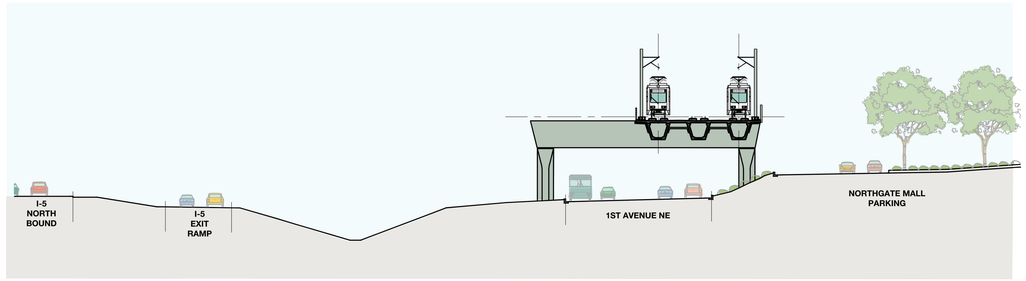

10 SECTION LOOKING NORTH

16 8 0 16 32
SCALE IN FEET

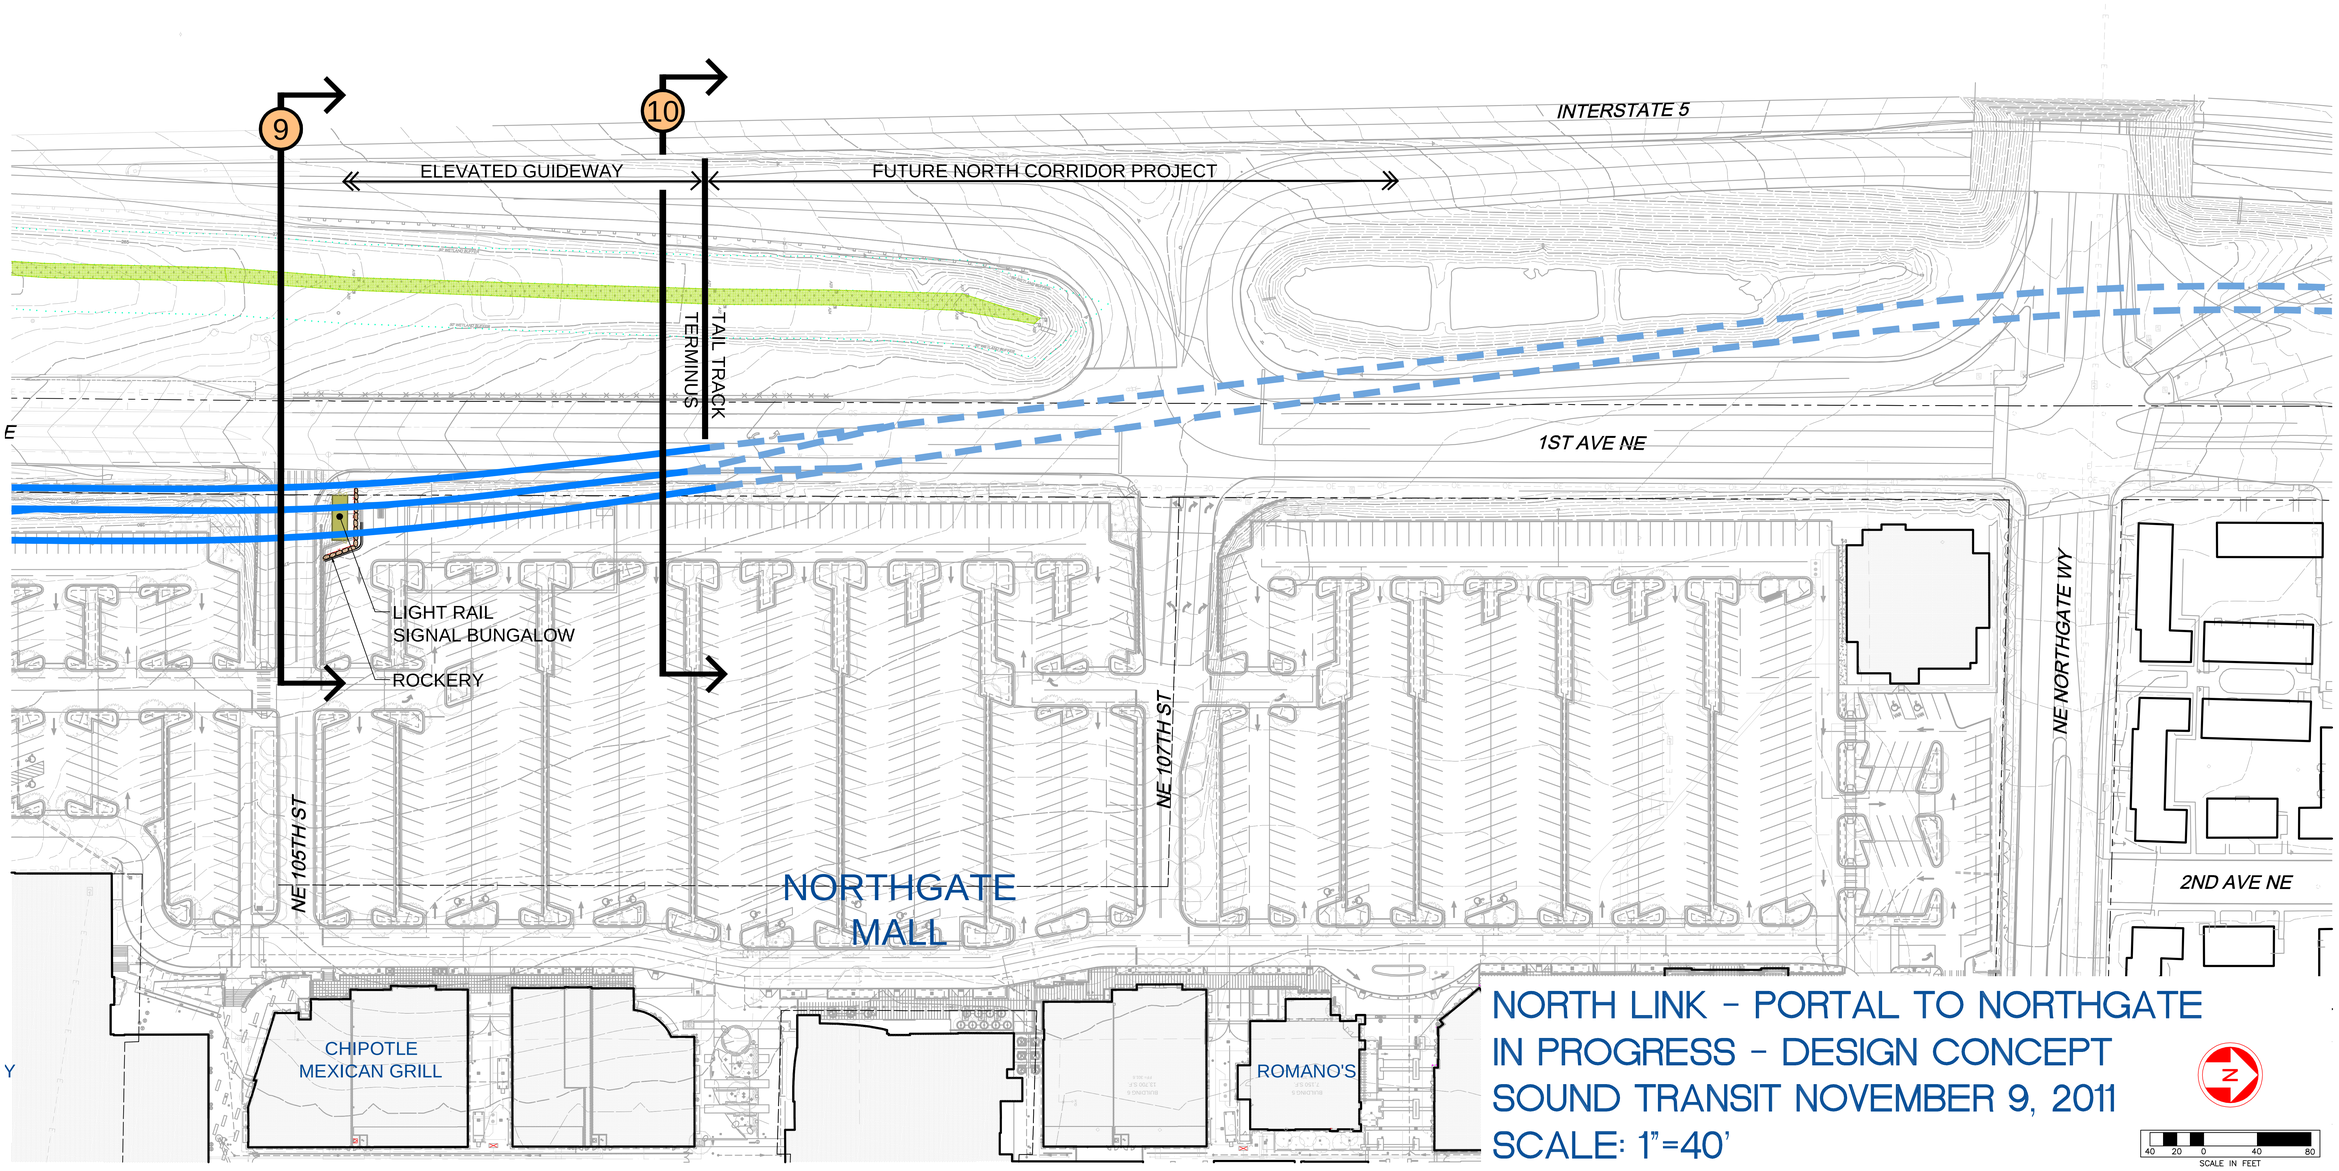

NORTH LINK - PORTAL TO NORTHGATE
IN PROGRESS - DESIGN CONCEPT
SOUND TRANSIT NOVEMBER 9, 2011
SCALE: 1"=40'

40 20 0 40 80
SCALE IN FEET